

Location plan TPO22

Last Modified August 21, 2022

Location Plan showing Trees in TPO 22

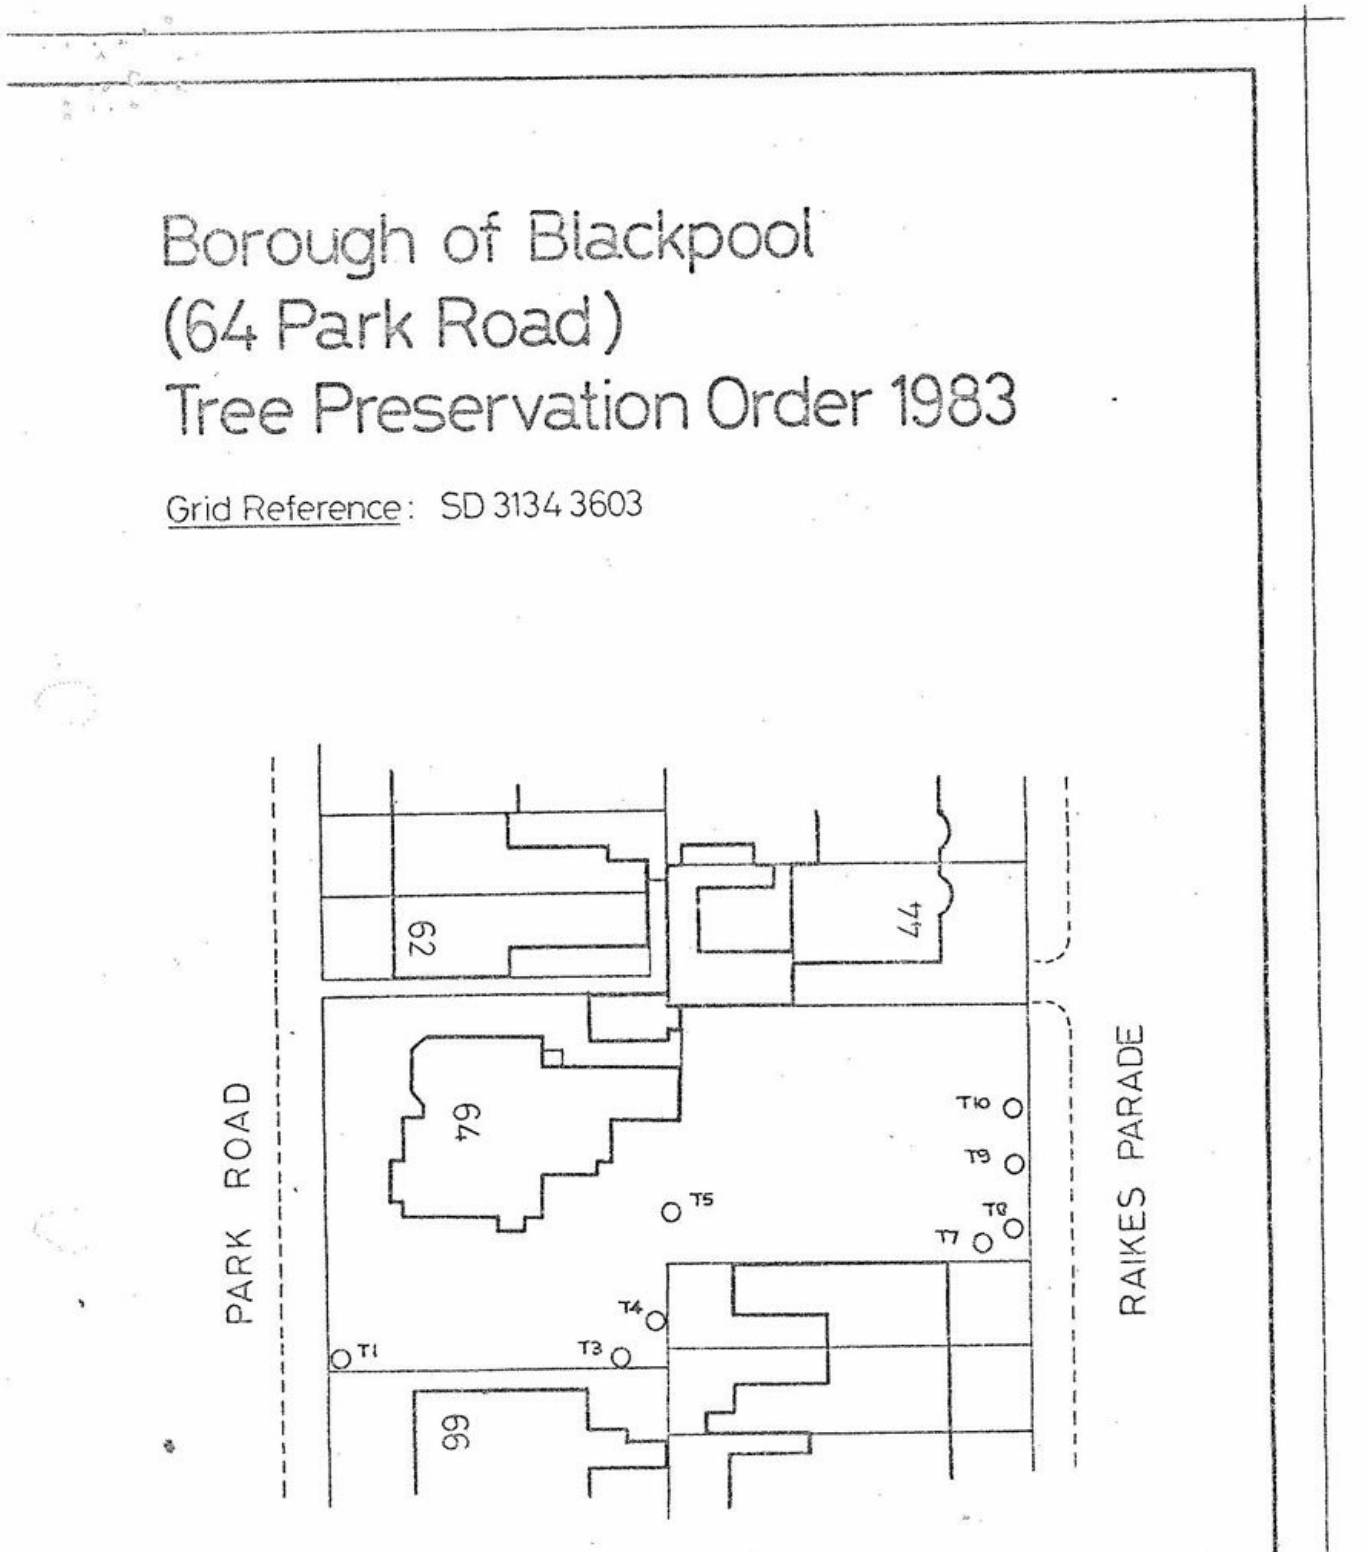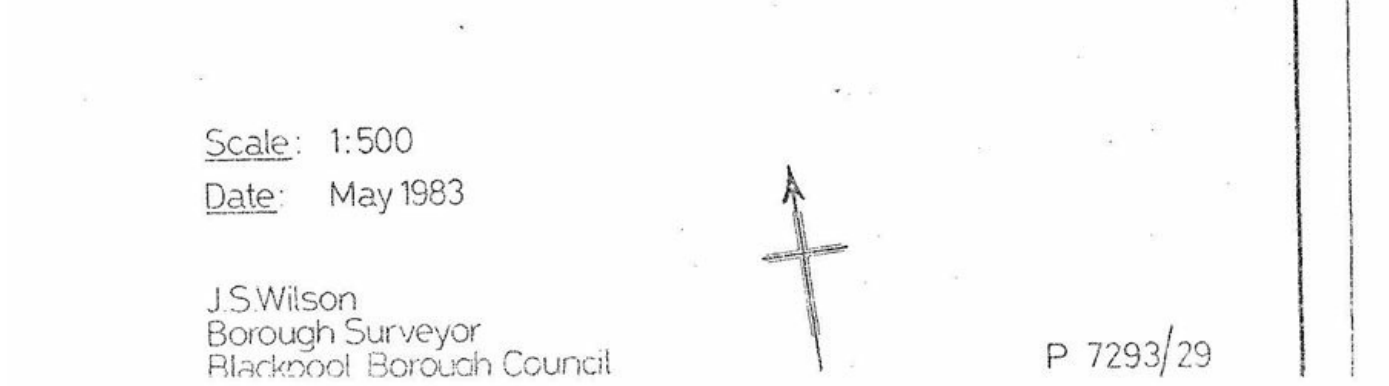


Scale: 1:500
Date: May 1983
J.S.Wilson
Borough Surveyor
Blackpool Borough Council
P 7293/29

↑ Back to top