

Location plan TPO27

Last Modified August 22, 2022

Location Plan showing Trees in TPO 27

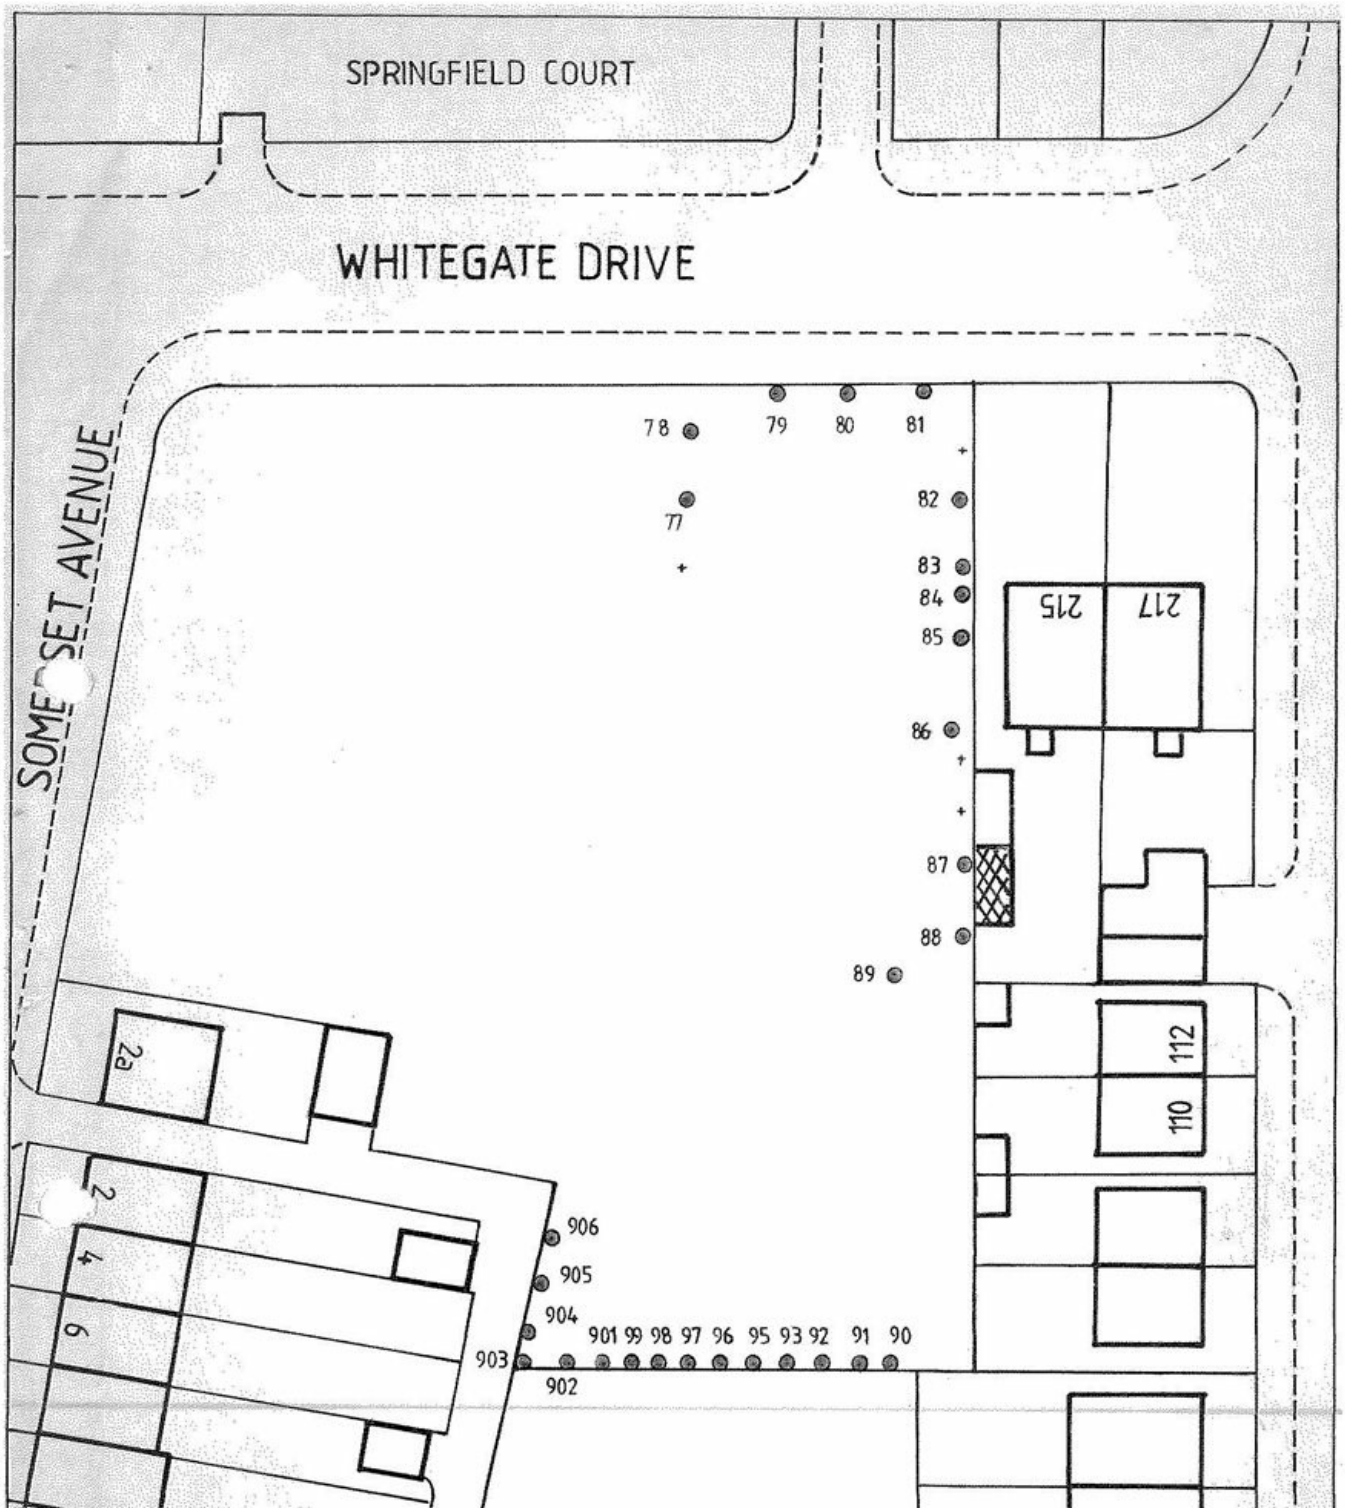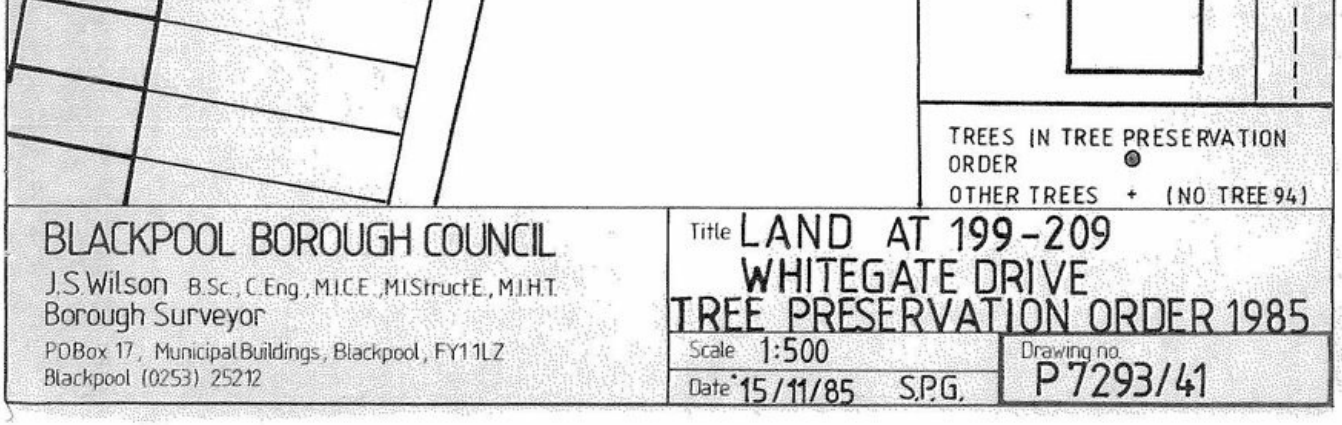


TREES IN TREE PRESERVATION ORDER
OTHER TREES + (NO TREE 94)
BLACKPOOL BOROUGH COUNCIL
J.S.Wilson B.Sc., C.Eng., M.I.C.E., M.I.Struct.E., M.I.H.T.
Borough Surveyor
PO Box 17, Municipal Buildings, Blackpool, FY1 1LZ
Blackpool (0253) 25212
Title LAND AT 199-209 WHITEGATE DRIVE
TREE PRESERVATION ORDER 1985
Scale 1:500
Date 15/11/85 S.P.G.
Drawing no. P 7293/41

↑ Back to top